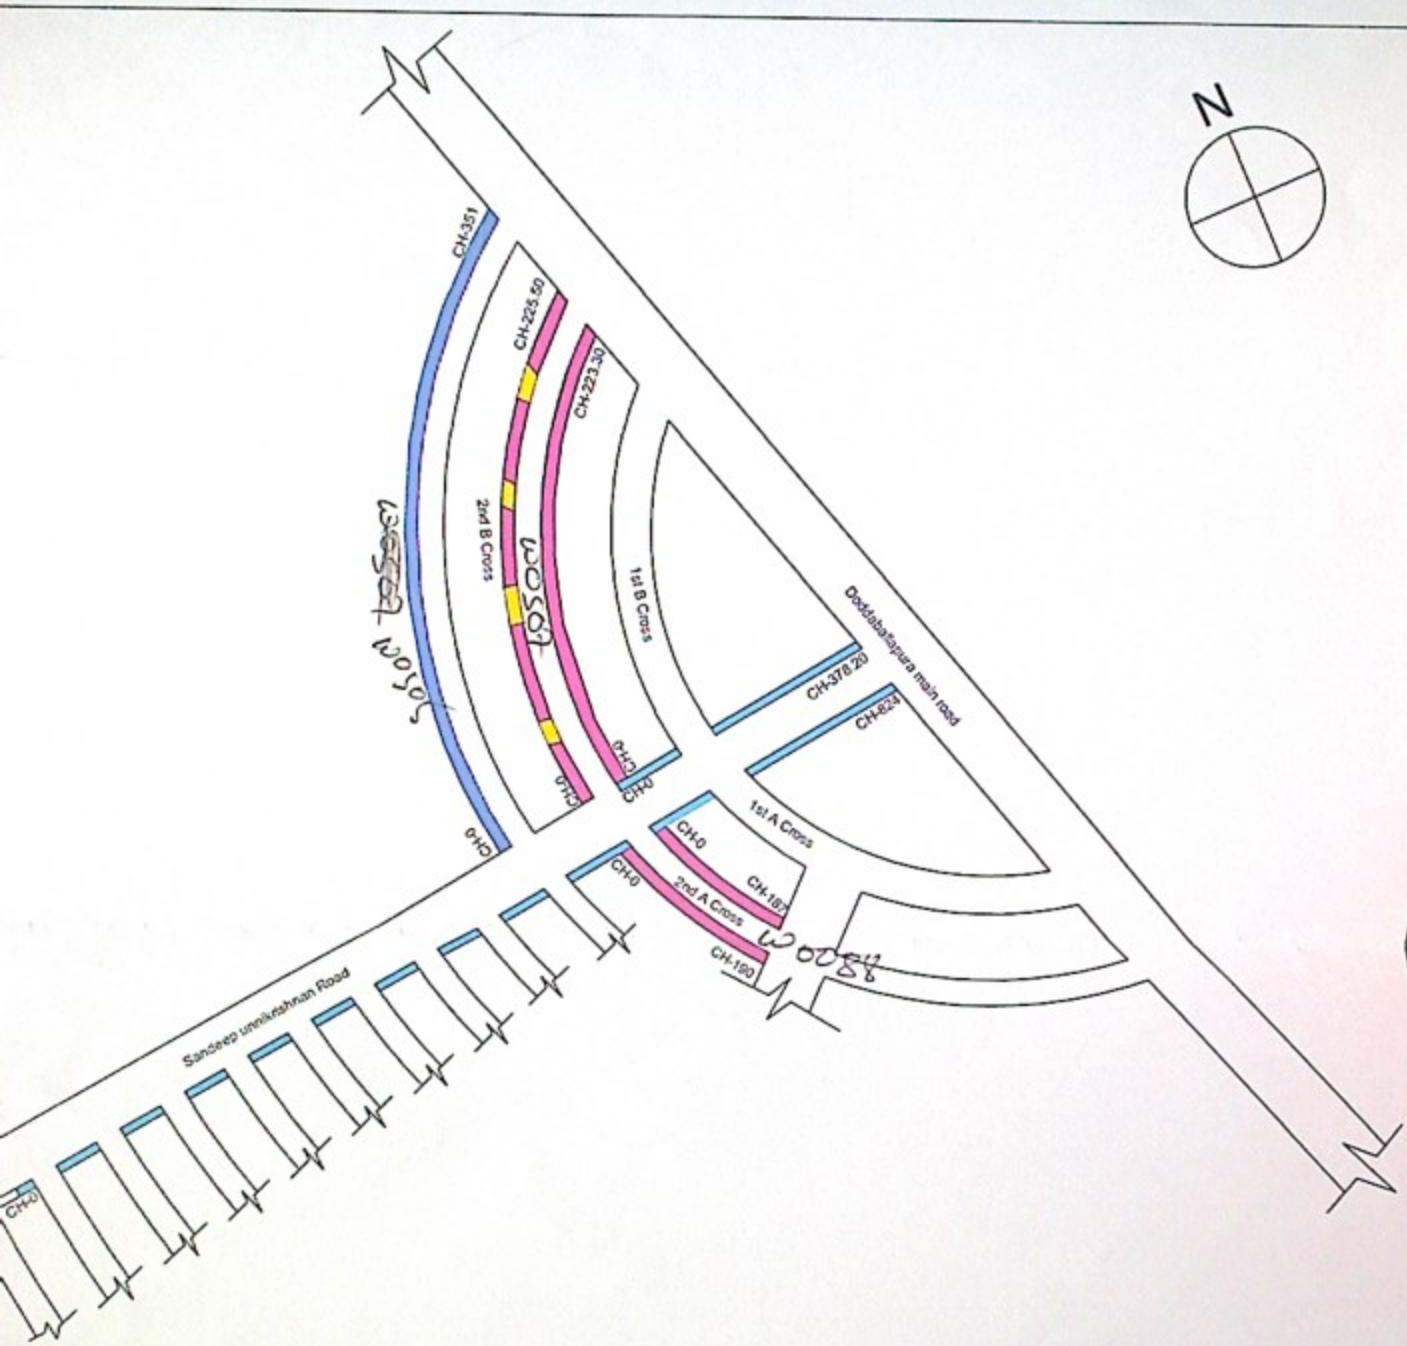

S:-

Not Scale The Drawings

Dimensions Are In meters

INDEX

Footpath | Footpath ,Keb &CC Drain | Kerb

OJECT	Development of Foothpath on Major Sandeep Unnikrishnan Road and Resurfacing of Roads at Judicial Layout in Ward no -04. of Yelahanka division(PACKAGE NO -10)	CIVIL PRO STRUCTURAL ENGINEERS, ARCHITECTS & PROJECT MANAGEMENT CONSULTANTS & MATERIAL TESTINING LABORATORY No. 4 7th MAIN, MALLESWARAM BANGALORE-560003 Mob : 9972924526 E-mail: civilproexperts@gmail.com Web: Civil-pro.in
LIENT	BBMP	

ಸಹಾಯಕ ಕಾರ್ಯ ಪಾಲಕ ಅಭಿಯಂತರರು
ಯಲಹಂಕ ಉಪನಗರ ಉಪವಿಭಾಗ,
ಬೆಂಗಳೂರು-64

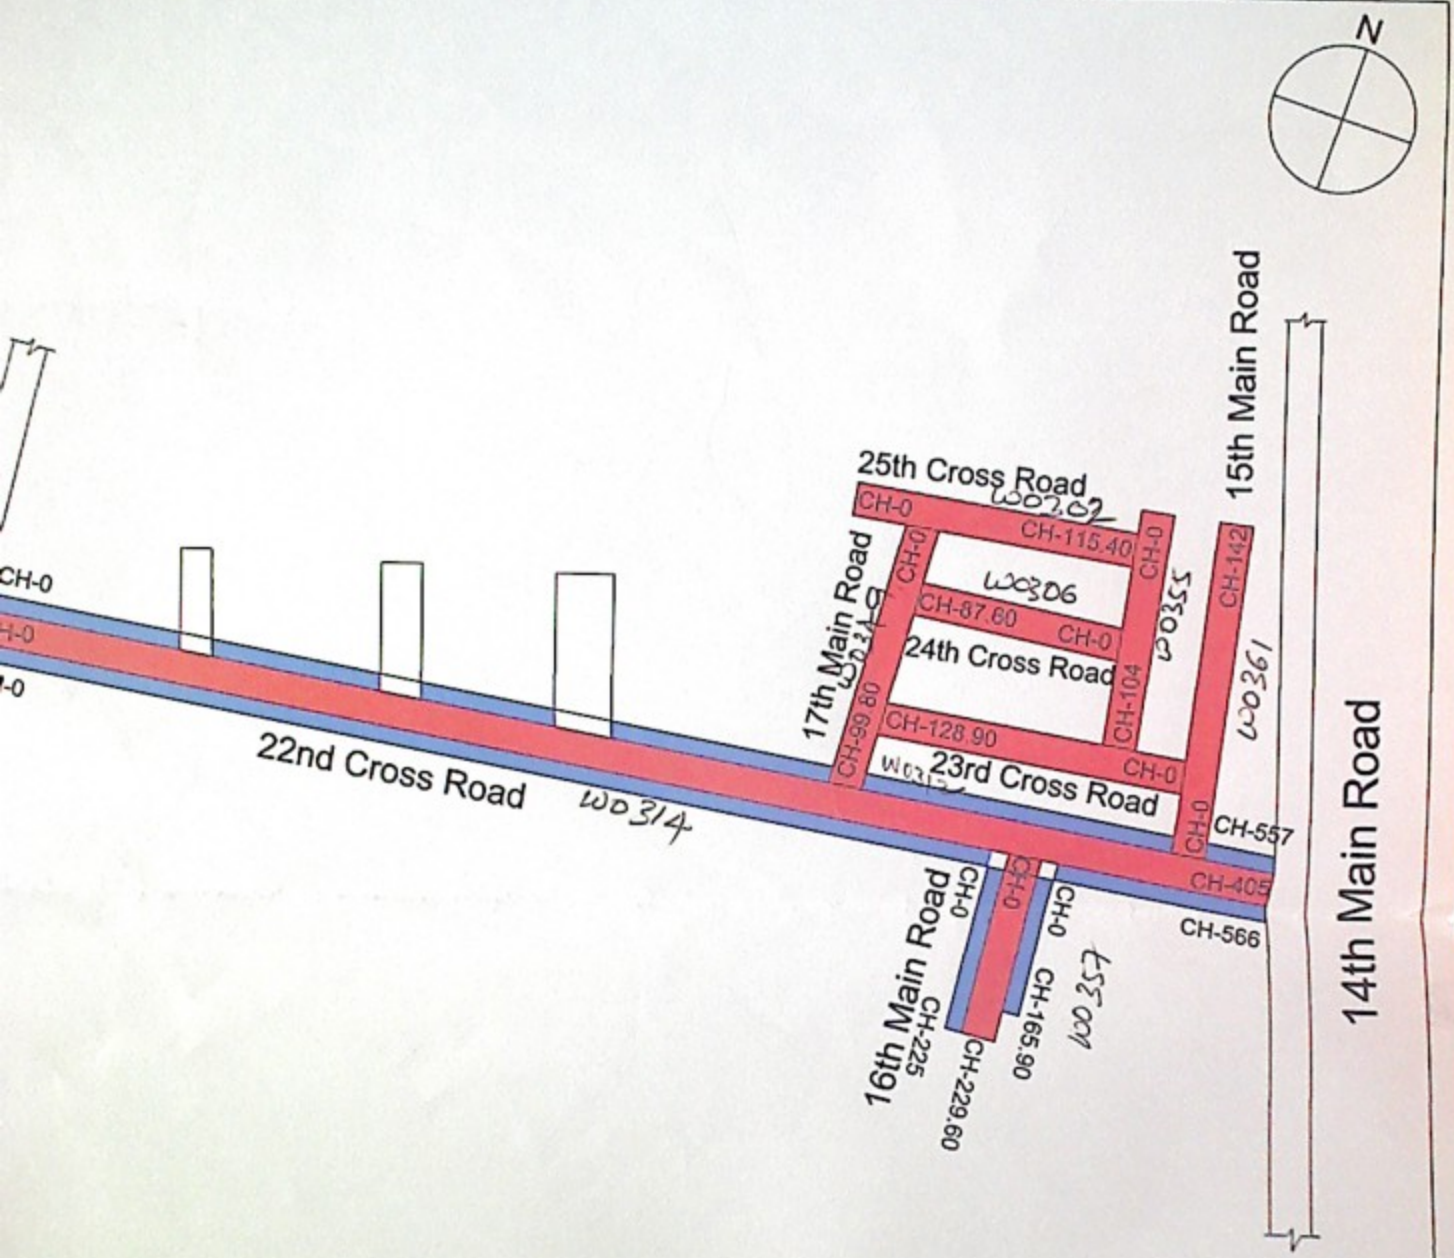

NOTES:-

Do Not Scale The Drawings

All Dimensions Are In meters

INDEX

Asphalt Road

Kerb

PROJECT	Development of Foothpath on Major Sandeep Unnikrishnan Road and Resurfacing of Roads at Judicial Layout in Ward no -04. of Yelahanka Division(PACKAGE NO -10)
CLIENT	BBMP

CIVIL PRO
STRUCTURAL ENGINEERS, ARCHITECTS &
PROJECT MANAGEMENT CONSULTANTS &
MATERIAL TESTING LABRATORY
No.4, 7th MAIN, MALLESWARAM BANGALORE-560003
Mob :9972924526
E-mail:civilproexperts@gmail.com
web;civil-pro.in

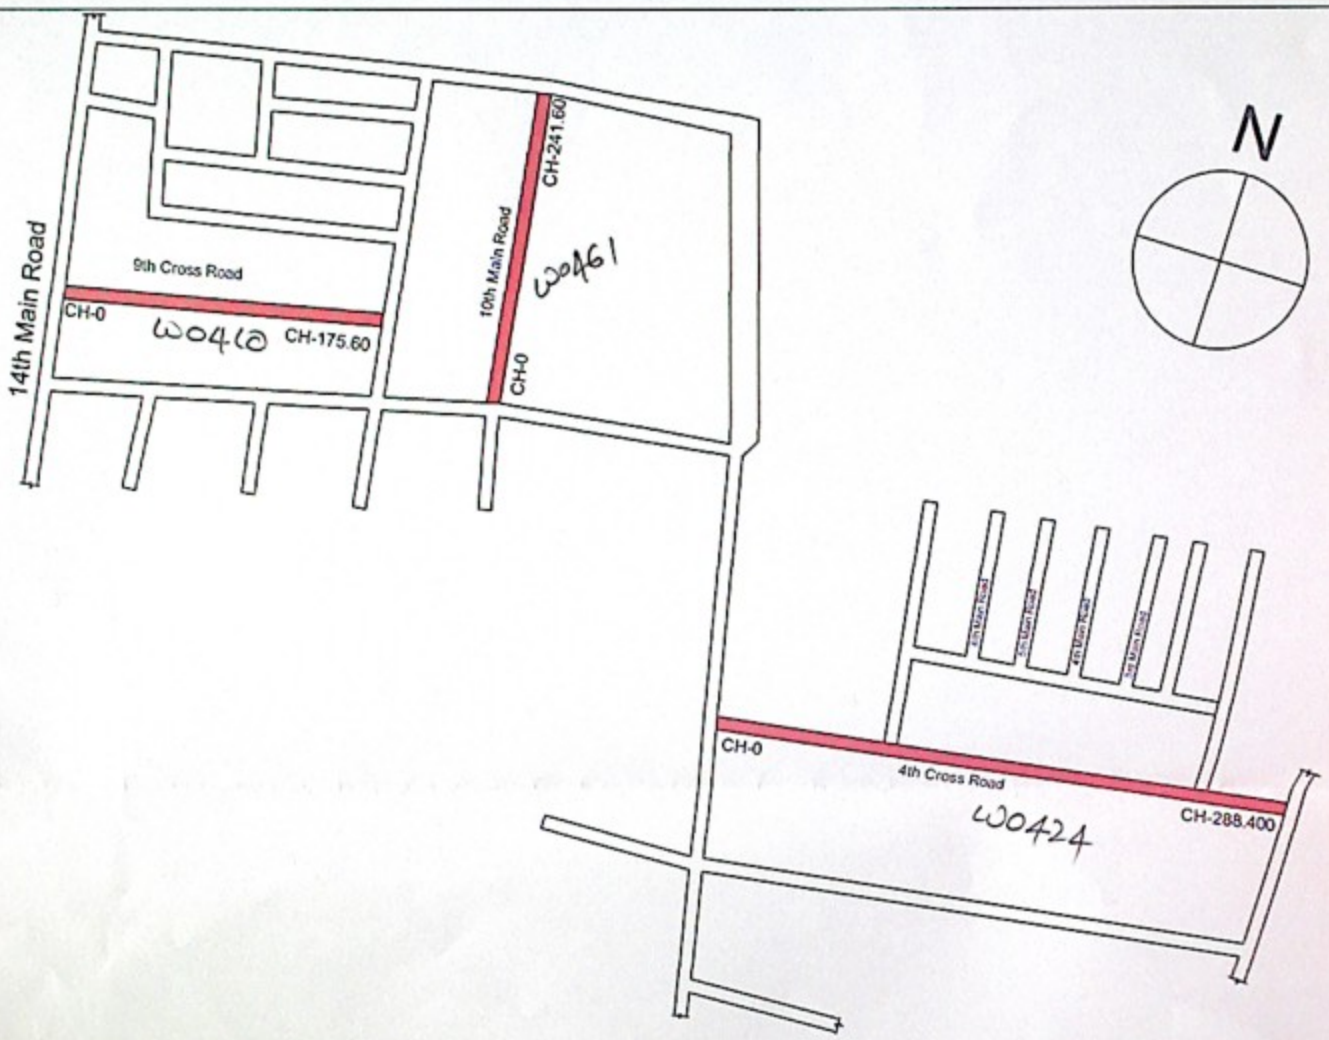

NOTES:-	INDEX
1) Do Not Scale The Drawings 2) All Dimensions Are In meters	Asphalt Road
PROJECT	Development of Foothpath on Majoor Sandeep Unnikrishnan Road and Resurfacing of Roads at Judicial Layout in Ward no -04. of Yelahanka division(PACKAGE NO -10)
CLIENT	BBMP

CIVIL PRO
STRUCTURAL ENGINEERS, ARCHITECTS & PROJECT MANAGEMENT CONSULTANTS & MATERIAL TESTINING LABORATORY
No. 4 7th MAIN,
MALLESWARAM BANGALORE-560003
Mob : 9972924526
E-mail: civilproexperts@gmail.com
Web: Civil-pro.in

ಸಹಾಯಕ ಕಾರ್ಯಪಾಲಕ ಅಭಿಯಂತರರು
ಯಲಹಂಕ ಉಪನಗರ ಉಪವಿಭಾಗ
ಬಿ.ಬಿ.ಎಂ.ಪಿ. ಬೆಂಗಳೂರು-64